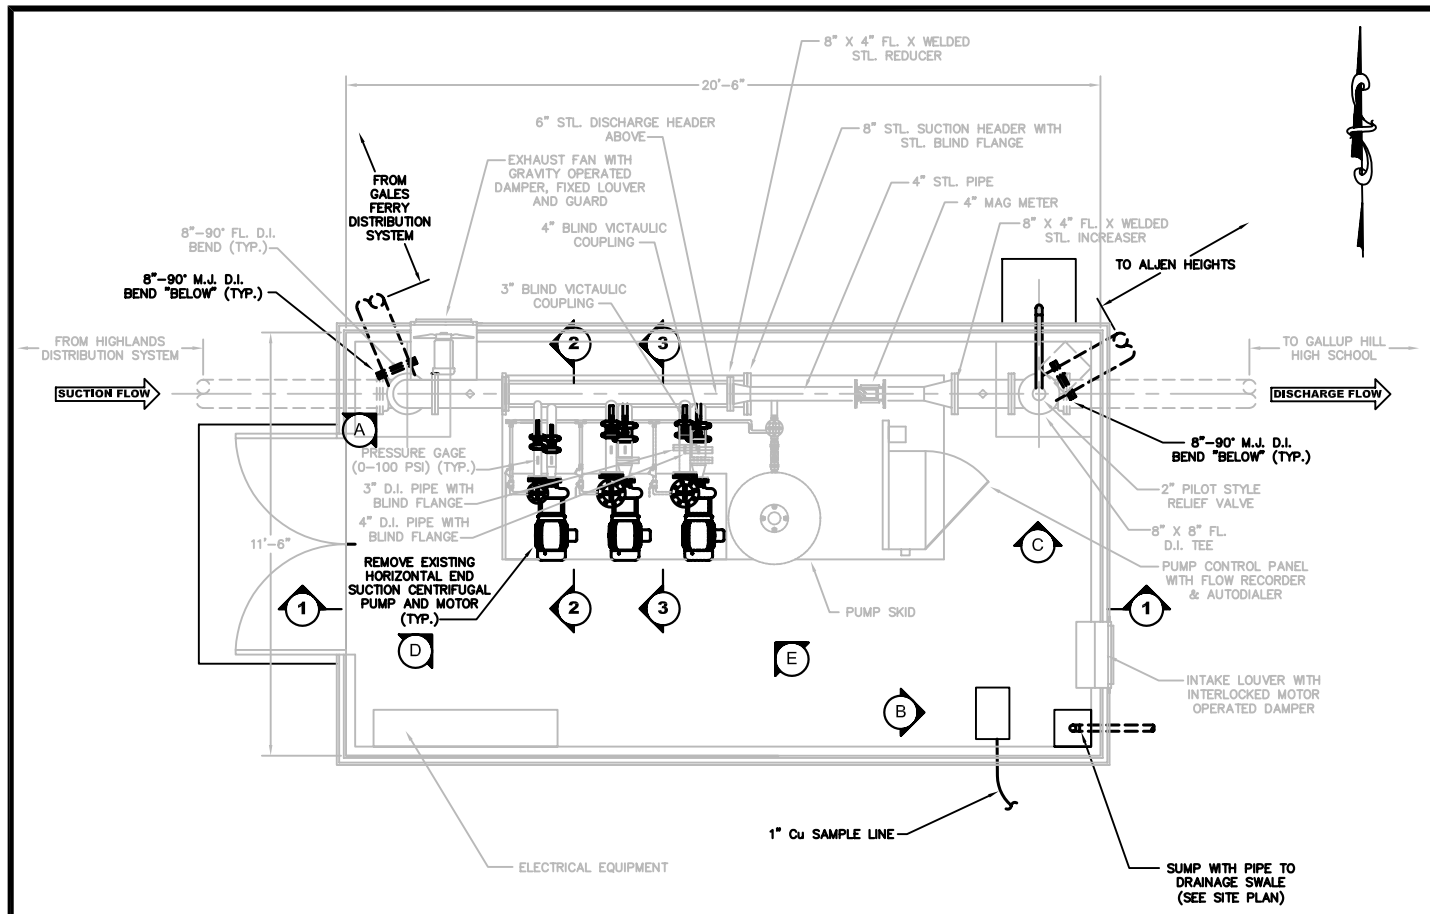

EXISTING FLOOR PLAN - MECHANICAL

SCALE: 3/8" = 1'-0"

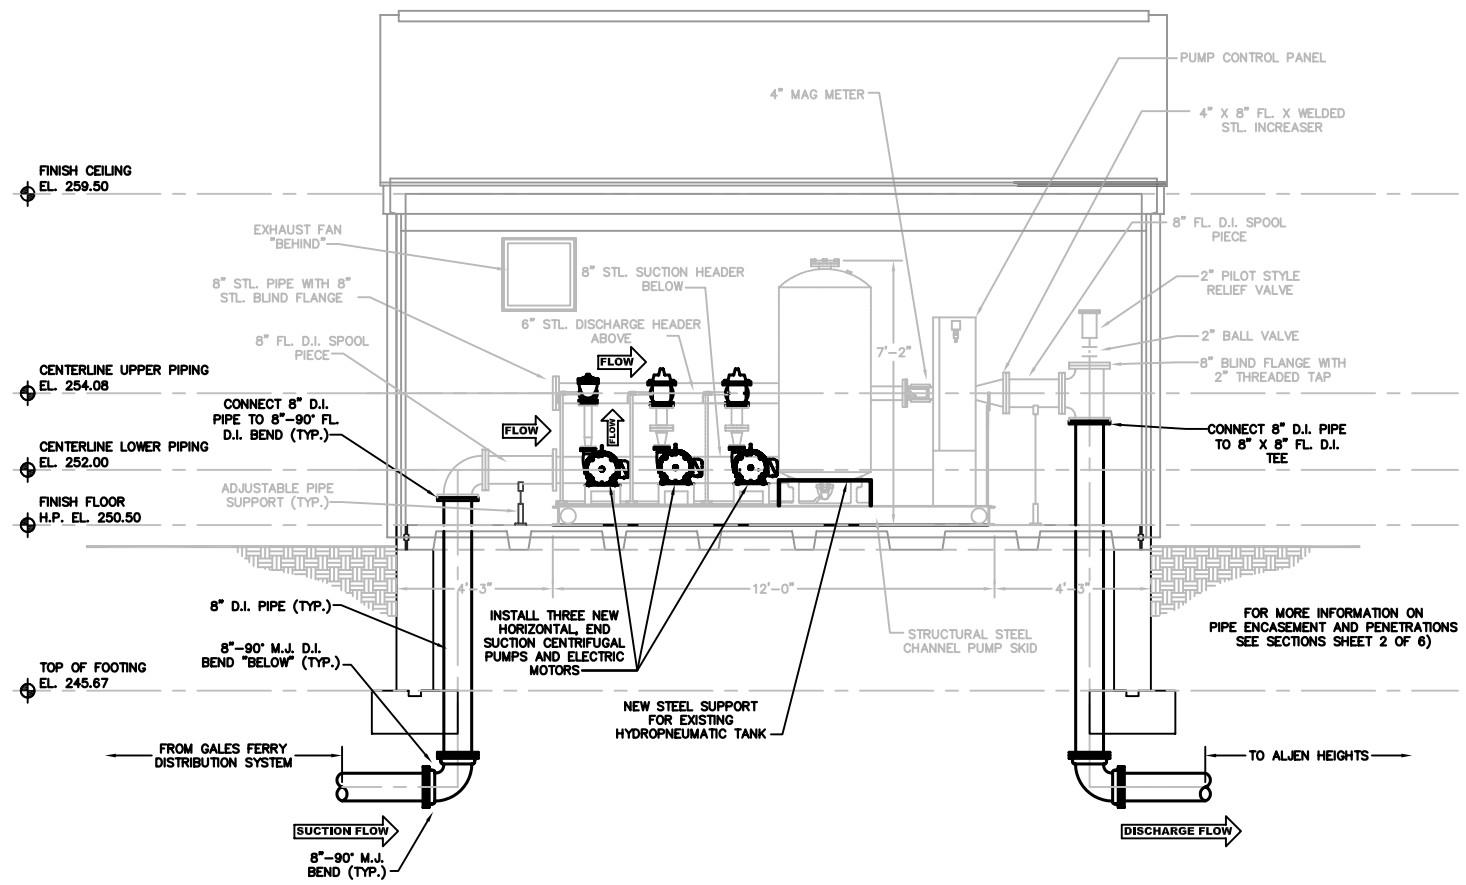

MECHANICAL SECTION 1-1

SCALE: 3/8" = 1'-0"

PHOTO A

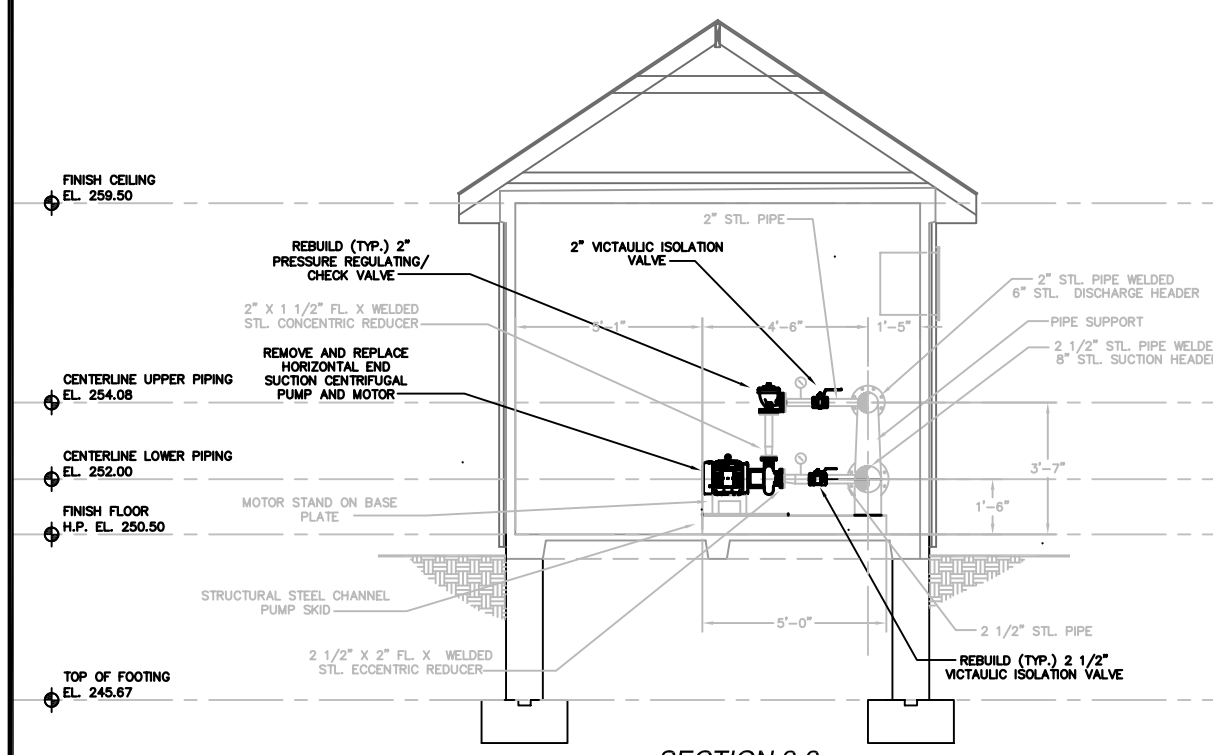

SECTION 2-2

SCALE: 3/8" = 1'-0"

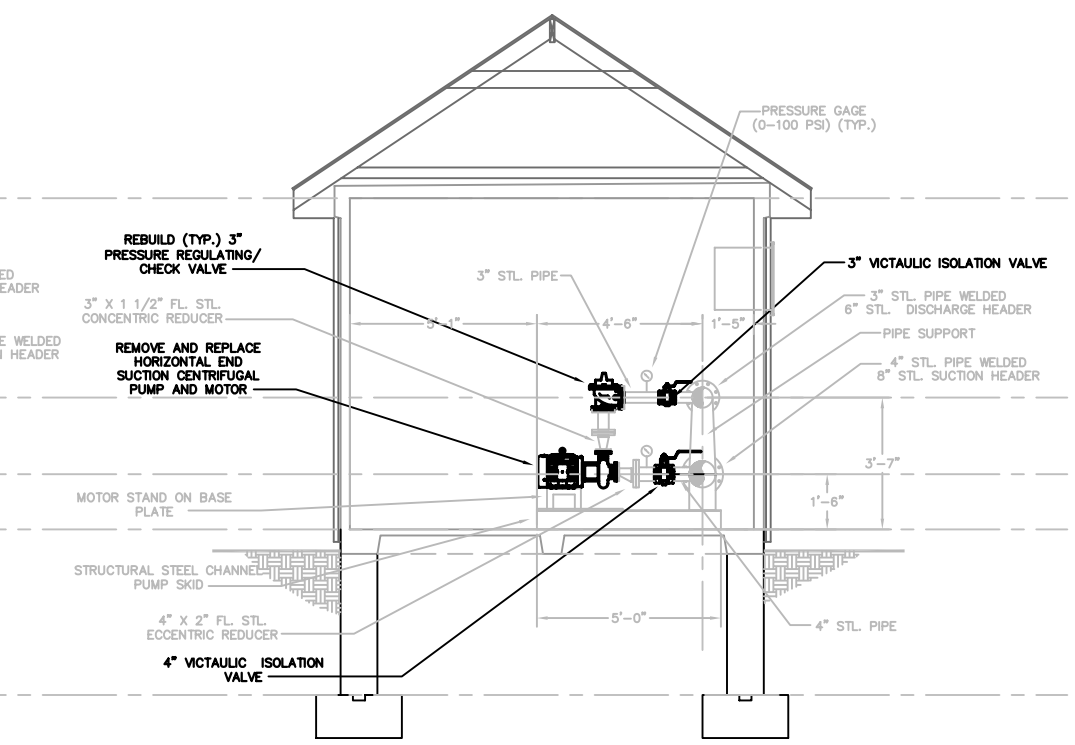

SECTION 3-3

SCALE: 3/8" = 1'-0"

PHOTO B

PHOTO C

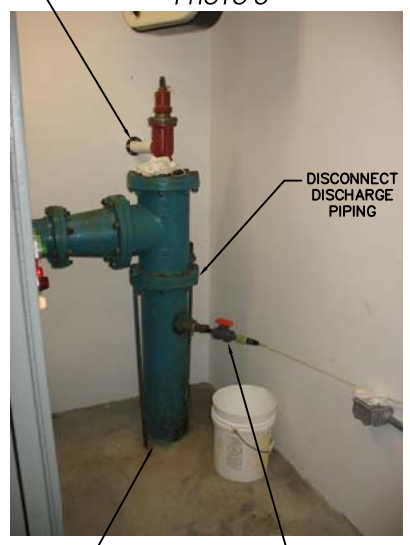

PHOTO D

PHOTO E

P:\Clients\Ledyard\3331 Ledyard WPCA Aljen Phase 1B - BPS\
3331 BPS DES Sheets 2004.dwg

REVISIONS		
NO.	ITEM	DATE

AMORY ENGINEERS, P.C.

DATE: _____

AMORY ENGINEERS, P.C.

DUXBURY, MASSACHUSETTS

DRAWN BY:	PGB/RJT	FILE NAME:	AS SHOWN	SCALE:	AS SHOWN
DESIGNED BY:	PGB/RJT	JOB NO.:	3331	DWG. NO.:	1533
CHECKED BY:	RSJ	DATE:	8/15/09	CONTRACT:	2010-**

WATER POLLUTION CONTROL AUTHORITY
LEDYARD, CONNECTICUT

RELOCATION OF BOOSTER PUMPING STATION
TO SERVE ALJEN HEIGHTS WATER EXTENSION

PLAN, SECTIONS AND PHOTOS

MECHANICAL

SHEET 3 OF 5